THIS DRAWING IS UNPUBLISHED. RELEASED FOR PUBLICATION 2006
© COPYRIGHT 2006 BY - ALL RIGHTS RESERVED.

REVISIONS

P	LTR	DESCRIPTION	DATE	DWN	APVD
	A12	ECR-13-019172	18DEC2013	KR	MKO
	A13	ECR-14-012657	08SEP2014	RK	MKO
	A14	REVISED PER ECR-17-014013	03JAN2018	SRG	MKO
	B	REVISED PER ECR-20-006023	05NOV2020	SR	MKO

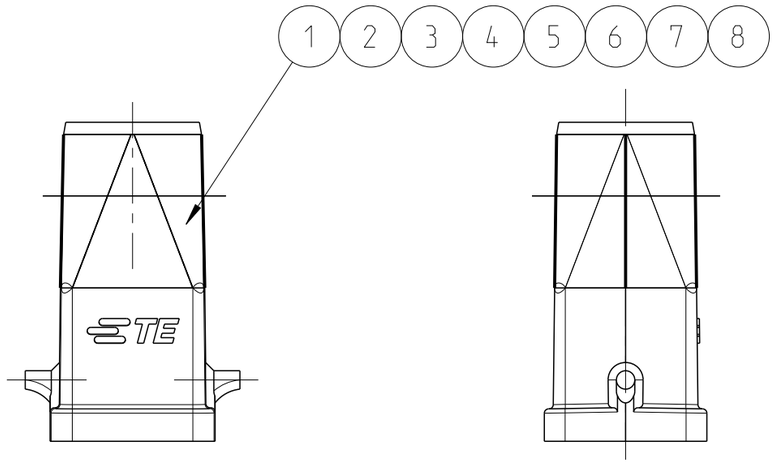

NOTES

1. MATERIAL: ZINC DIECAST
2. COLOR: - VARNISH GREY
   - VARNISH BLACK
   - METALLIC SILVER
3. VARNISH ON THE INSIDE NOT NECESARILY
4. SPECIAL PACKAGING
   PACKAGING QUANTITY 100 PIECES
5. PACKAGING QUANTITY 10 PIECES

0-9	0-8	0-7	0-6	0-5	0-4	0-3	0-2	0-1	DESCRIPTION	MATERIAL	SURFACE	COLOR	ITEM	NOTES
OBSOLETE								1	HOOD HA.3	ZINC DIECAST		BLACK	8	M20
	OBSOLETE							1	HOOD HA.3	ZINC DIECAST		WITHOUT VARNISH	7	M20
		OBSOLETE						1	HOOD HA.3	ZINC DIECAST	BLUE PASSIVATION	METALLIC SILVER	6	M20
			OBSOLETE					1	HOOD HA.3	ZINC DIECAST	BLUE PASSIVATION	BLACK	5	M16
				1				1	HOOD HA.3	ZINC DIECAST	BLUE PASSIVATION	WITHOUT VARNISH	4	M16
						1		1	HOOD HA.3	ZINC DIECAST		GREY	3	M20
							1	1	HOOD HA.3	ZINC DIECAST		BLACK	2	M16
					1			1	HOOD HA.3	ZINC DIECAST		GREY	1	M16
								HA.3.STO.1.M16.Z			5			
							HA-K.3.STO.1.M16.Z				5			
						HA.3.STO.1.M20.Z					5			
					HA.3.STO.1.M16.Z.KM						4			
				HA-EMV.3.STO.1.M16.Z							5			
			~~HA-EMV-K.3.STO.1.M16.Z~~								5			
		~~HA-EMV-K.3.STO.1.M20.Z~~									5			
	HA-EMV.3.STO.1.M20.Z										5			
~~HA-K.3.STO.1.M20.Z~~											5			

THIS DRAWING IS A CONTROLLED DOCUMENT.

DIMENSIONS: mm

TOLERANCES UNLESS OTHERWISE SPECIFIED:
0 PLC ±-
1 PLC ±-
2 PLC ±-
3 PLC ±-
4 PLC ±-
ANGLES ±1°

MATERIAL - -

FINISH - -

DWN R.SCHNEIDER 09MAR2010
CHK T.SCHNURPFEIL 09MAR2010
APVD - -
PRODUCT SPEC -
APPLICATION SPEC -
WEIGHT -

TE Connectivity

NAME HOOD ASSY HA.3 -

SIZE	CAGE CODE	DRAWING NO	RESTRICTED TO
A3	00779	C-1106405	

CUSTOMER DRAWING

SCALE 5:1 SHEET 1 OF 1 REV B

1470-19 (3/13)