© – TE Connectivity. All Rights Reserved.

REVISIONS					
P	LTR	DESCRIPTION	DATE	DWN	APVD
	T1	REVISED PER ECN-22-186741	23JAN2023	RK	MF

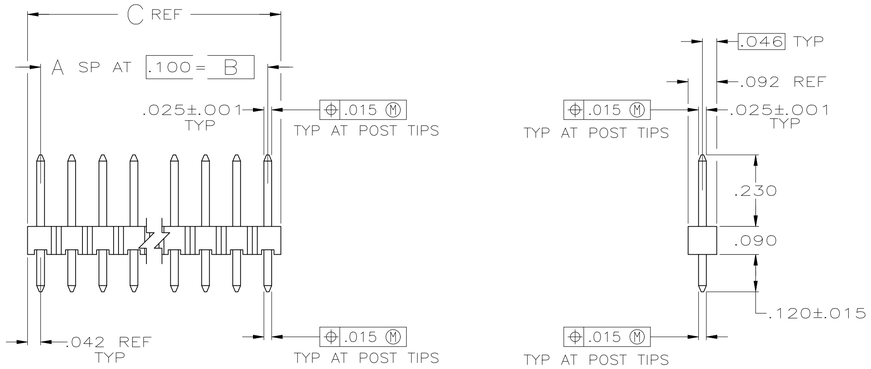

1 TRUE POSITION TOLERANCE OF THE POST TIPS APPLIES WHEN THE HEADERS ARE HELD FLAT AGAINST THE PRINTED CIRCUIT BOARD

2 ASSEMBLY MAY BE BROKEN TO THE DESIRED NUMBER OF POSITIONS

3 PARTS PACKAGED IN TUBES.

4 .000100–.000200 MATTE TIN–LEAD OVER .000050 NICKEL.

5 .000100–.000200 BRIGHT TIN OVER .000050 NICKEL.

6 PRELIMINARY PART – NOT RELEASED FOR PRODUCTION.

7 HOUSING MATERIAL: FLAME RETARDANT THERMOPLASTIC; COLOR–BLACK.

8 OBSOLETE PARTS: OBSOLETE CIS STREAMLINING PER D.RENAUD/D.SINISI

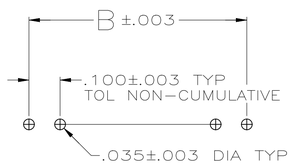

RECOMMENDED HOLE LAYOUT

6	5	.484	.400	4	5	5–103327–4
6	5	3.584	3.500	35	36	5–103327–3
6	5	1.584	1.500	15	16	5–103327–2
SUPERSEDED BY 5–146278–4	5	.384	.300	3	4	~~5–103327–1~~
OBSOLETE	5	1.384	1.300	13	14	~~5–103327–0~~
SUPERSEDED BY 9–146278–0	5	3.984	3.900	39	40	~~4–103327–9~~
6	5	.984	.900	9	10	4–103327–8
OBSOLETE	5	.784	.700	7	8	~~4–103327–7~~
SUPERSEDED BY 5–146278–6	5	.584	.500	5	6	~~4–103327–6~~
SUPERSEDED BY 5–146278–3	5	.284	.200	2	3	~~4–103327–5~~
SUPERSEDED BY 5–146278–2	5	.184	.100	1	2	~~4–103327–4~~
SUPERSEDED BY 5–146278–1	5	.084	——	——	1	~~4–103327–3~~
3 SUPERSEDED BY 1–103327–2	4	1.184	1.100	11	12	~~4–103327–2~~
3 SUPERSEDED BY 1–103327–1	4	1.084	1.000	10	11	~~4–103327–1~~
SUPERSEDED BY 9–146278–0	4	3.984	3.900	39	40	~~4–103327–0~~
8 OBSOLETE	4	3.884	3.800	38	39	~~3–103327–9~~
8 OBSOLETE	4	3.784	3.700	37	38	~~3–103327–8~~
8 OBSOLETE	4	3.684	3.600	36	37	~~3–103327–7~~
SUPERSEDED BY 8–146278–6	4	3.584	3.500	35	36	~~3–103327–6~~
8 OBSOLETE	4	3.484	3.400	34	35	~~3–103327–5~~
8 OBSOLETE	4	3.384	3.300	33	34	~~3–103327–4~~
8 OBSOLETE	4	3.284	3.200	32	33	~~3–103327–3~~
8 OBSOLETE	4	3.184	3.100	31	32	~~3–103327–2~~
8 OBSOLETE	4	3.084	3.000	30	31	~~3–103327–1~~
8 OBSOLETE	4	2.984	2.900	29	30	3–103327–0
8 OBSOLETE	4	2.884	2.800	28	29	~~2–103327–9~~
8 OBSOLETE	4	2.784	2.700	27	28	~~2–103327–8~~
8 OBSOLETE	4	2.684	2.600	26	27	~~2–103327–7~~
8 OBSOLETE	4	2.584	2.500	25	26	~~2–103327–6~~
8 OBSOLETE	4	2.484	2.400	24	25	~~2–103327–5~~
8 OBSOLETE	4	2.384	2.300	23	24	~~2–103327–4~~
8 OBSOLETE	4	2.284	2.200	22	23	~~2–103327–3~~
8 OBSOLETE	4	2.184	2.100	21	22	~~2–103327–2~~
8 OBSOLETE	4	2.084	2.000	20	21	~~2–103327–1~~
8 OBSOLETE	4	1.984	1.900	19	20	~~2–103327–0~~
8 OBSOLETE	4	1.884	1.800	18	19	~~1–103327–9~~
SUPERSEDED BY 6–146278–8	4	1.784	1.700	17	18	~~1–103327–8~~
8 OBSOLETE	4	1.684	1.600	16	17	~~1–103327–7~~
SUPERSEDED BY 6–146278–6	4	1.584	1.500	15	16	~~1–103327–6~~
8 OBSOLETE	4	1.484	1.400	14	15	~~1–103327–5~~
SUPERSEDED BY 6–146278–4	4	1.384	1.300	13	14	~~1–103327–4~~
8 OBSOLETE	4	1.284	1.200	12	13	~~1–103327–3~~
8 SUPERSEDED BY 6–146278–2	4	1.184	1.100	11	12	~~1–103327–2~~
SUPERSEDED BY 6–146278–1	4	1.084	1.000	10	11	~~1–103327–1~~
SUPERSEDED BY 6–146278–0	4	.984	.900	9	10	~~1–103327–0~~
8 SUPERSEDED BY 5–146278–9	4	.884	.800	8	9	~~103327–9~~
SUPERSEDED BY 5–146278–8	4	.784	.700	7	8	~~103327–8~~
SUPERSEDED BY 5–146278–7	4	.684	.600	6	7	~~103327–7~~
SUPERSEDED BY 5–146278–6	4	.584	.500	5	6	~~103327–6~~
SUPERSEDED BY 5–146278–5	4	.484	.400	4	5	~~103327–5~~
SUPERSEDED BY 5–146278–4	4	.384	.300	3	4	~~103327–4~~
SUPERSEDED BY 5–146278–3	4	.284	.200	2	3	~~103327–3~~
SUPERSEDED BY 5–146278–2	4	.184	.100	1	2	~~103327–2~~
SUPERSEDED BY 5–146278–1	4	.084	——	——	1	~~103327–1~~
	PLATING	C	B	A	NO OF POSN	PART NUMBER

THIS DRAWING IS A CONTROLLED DOCUMENT.

DIMENSIONS: INCHES

TOLERANCES UNLESS OTHERWISE SPECIFIED:
0 PLC ± –
1 PLC ± –
2 PLC ± –
3 PLC ± .005
4 PLC ± –
ANGLES ± –

MATERIAL: POST: COPPER ALLOY 7

FINISH: SEE TABLE

DWN J.MARTINELLI 10/15/92
CHK JOHN KNITTLE 23NOV92
APVD B. FLINCHBAUGH 23NOV92
PRODUCT SPEC —
APPLICATION SPEC —
WEIGHT —

TE Connectivity

NAME: ASSY, HEADER, B/A, MOD II, SINGLE ROW, .100 C/L, VERTICAL WITH .025 SQUARE POSTS

SIZE	CAGE CODE	DRAWING NO	RESTRICTED TO
A1	00779	C-103327	—

CUSTOMER DRAWING | SCALE 4:1 | SHEET 1 OF 1 | REV T1

4805 (1/15)