


THIS DRAWING IS UNPUBLISHED. RELEASED FOR PUBLICATION -,- .
© COPYRIGHT – By – ALL RIGHTS RESERVED.

REVISIONS					
P	LTR	DESCRIPTION	DATE	DWN	APVD
	F3	REVISED PER ECR-26-293559	14OCT2026	TL	JH

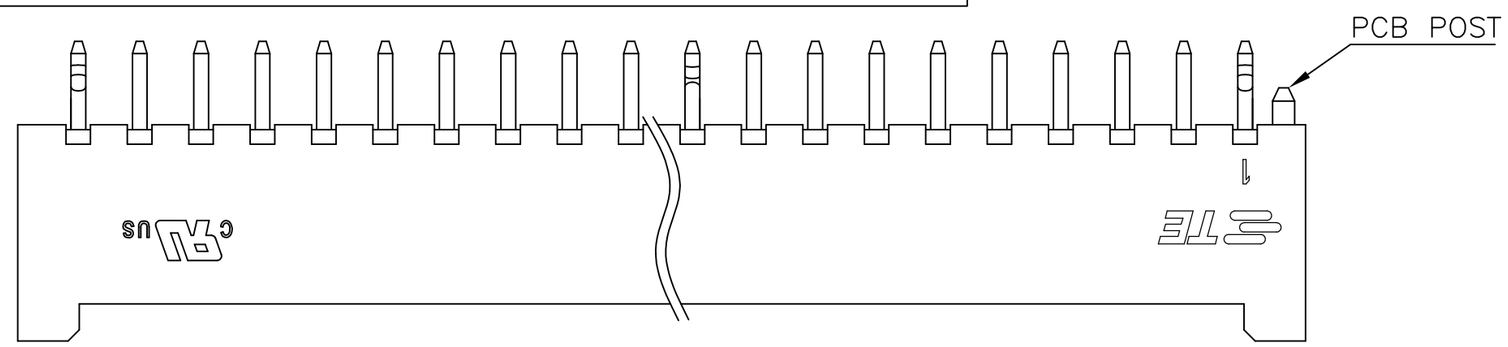

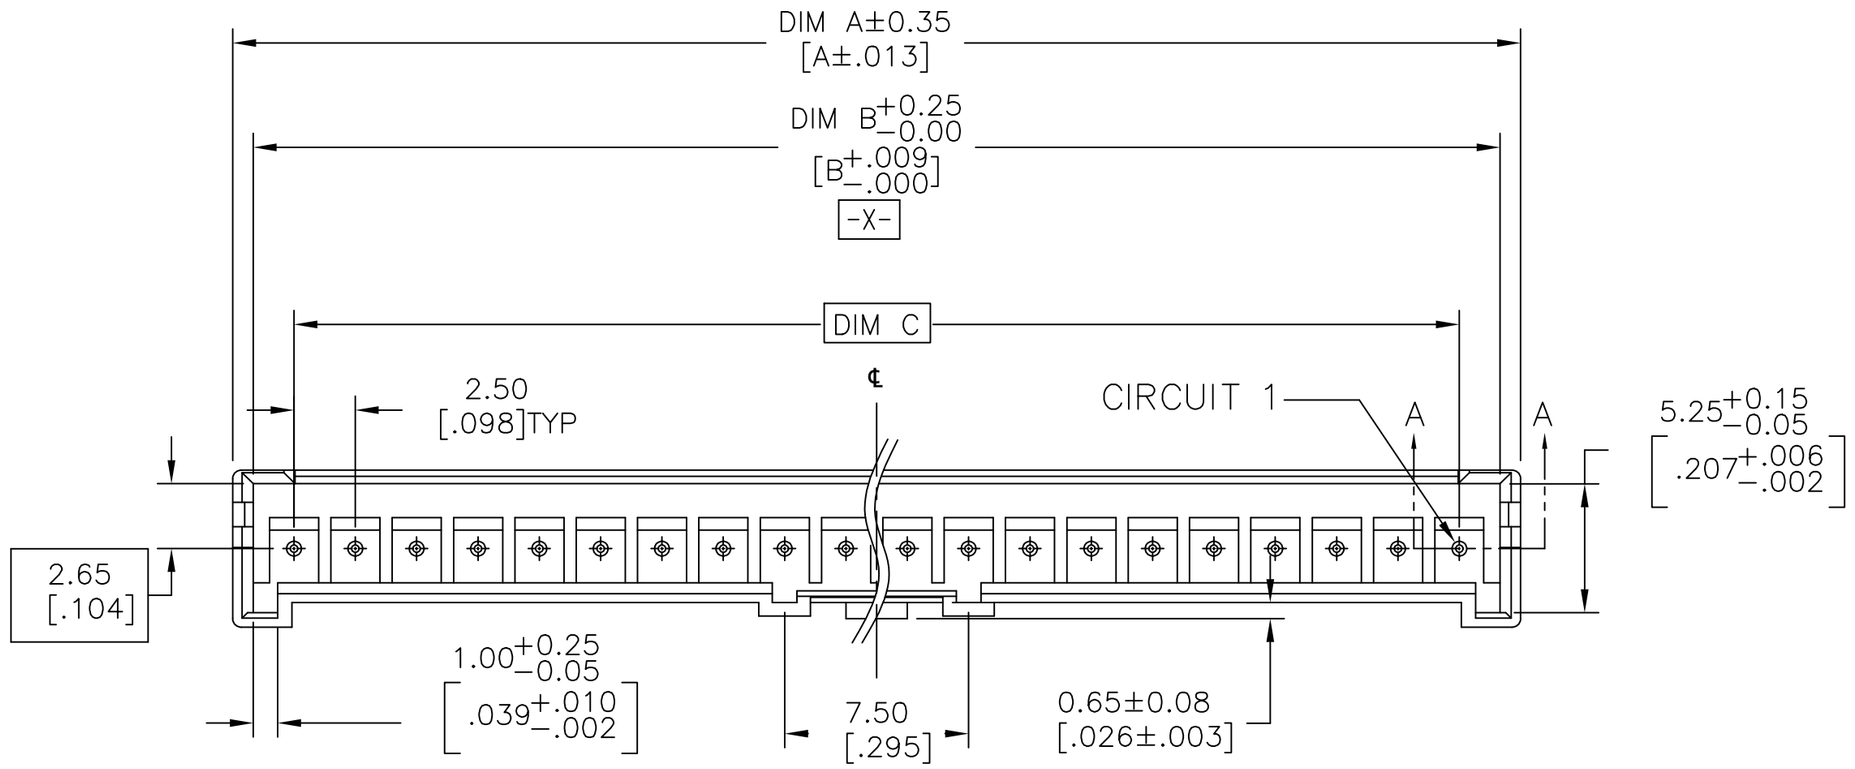


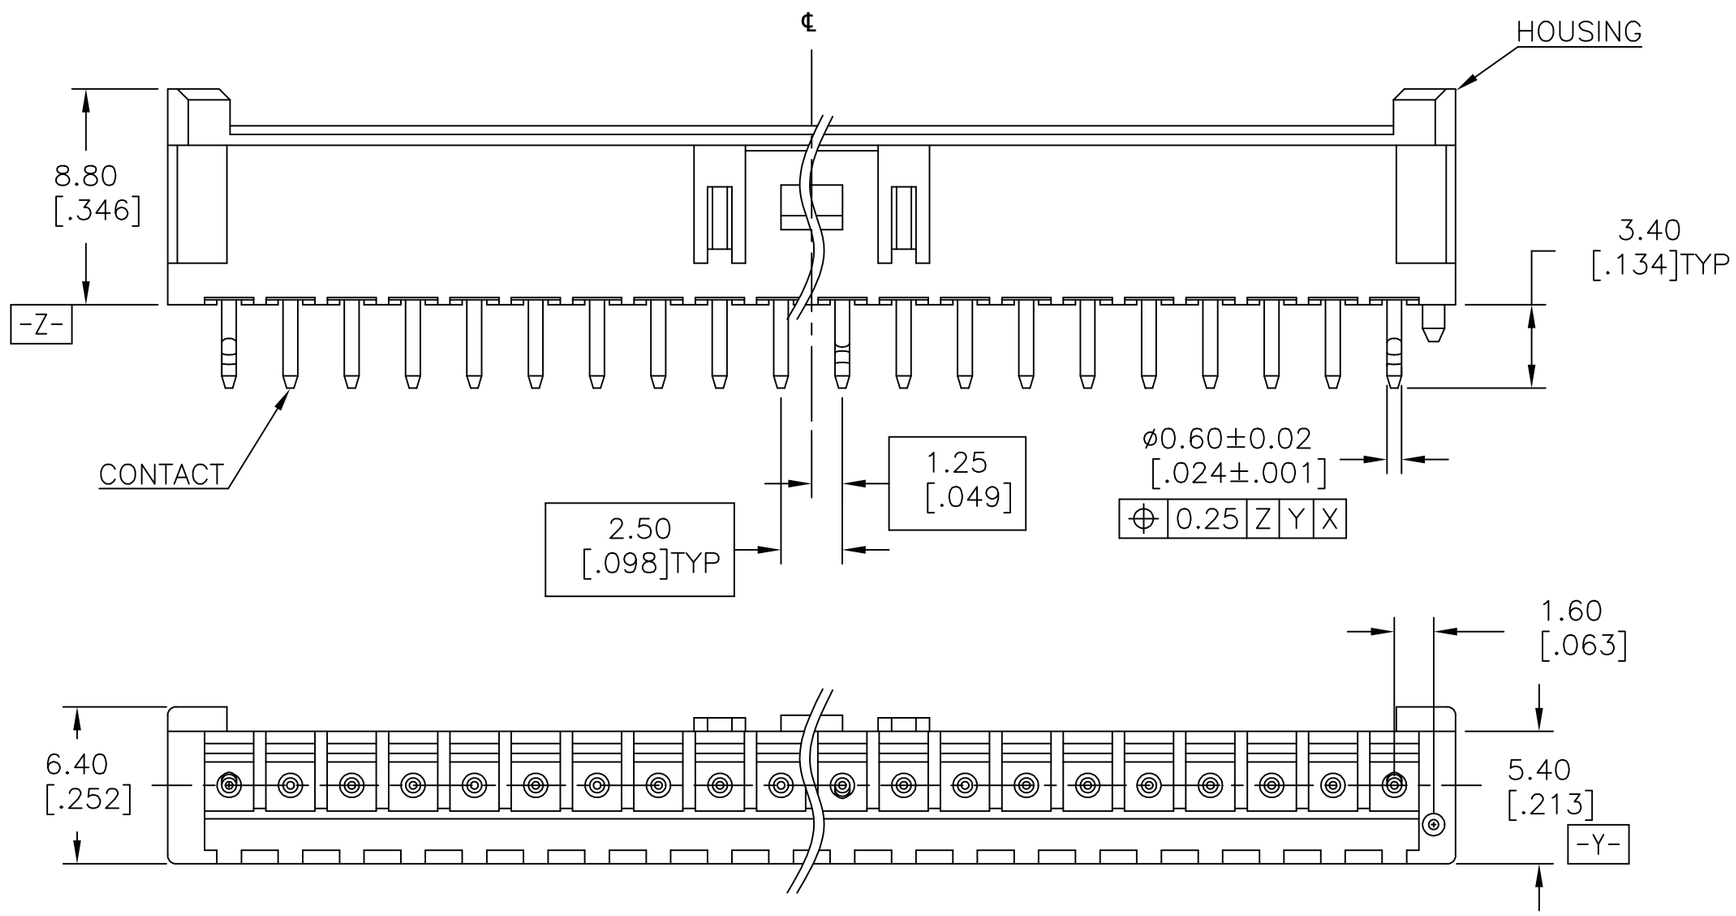


1 MATERIAL: HIGH PERFORMANCE RESIN, UL94 V0, COLOR: NATURAL.

2 CONTACT RETENTION: 12 NEWTON [2.7 lbf] MIN.


3 CONTACT SOLDERTAIL KINK DIRECTION SEE BELOW TABLE.

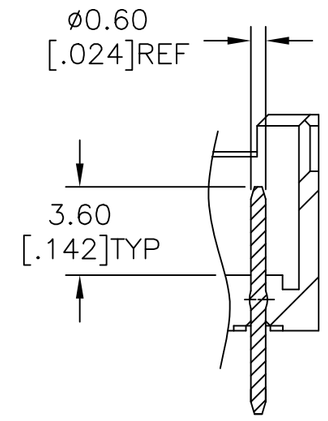


SECTION A–A

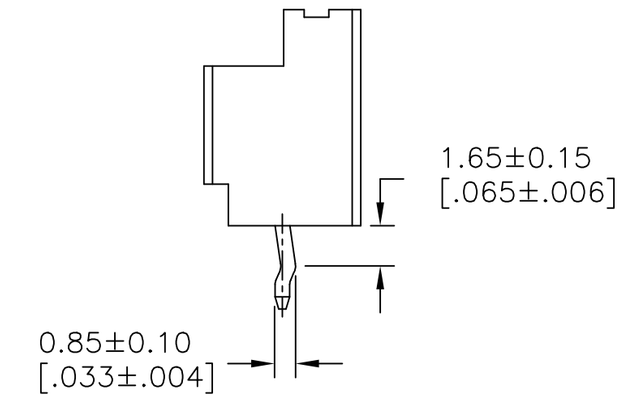

MIDDLE

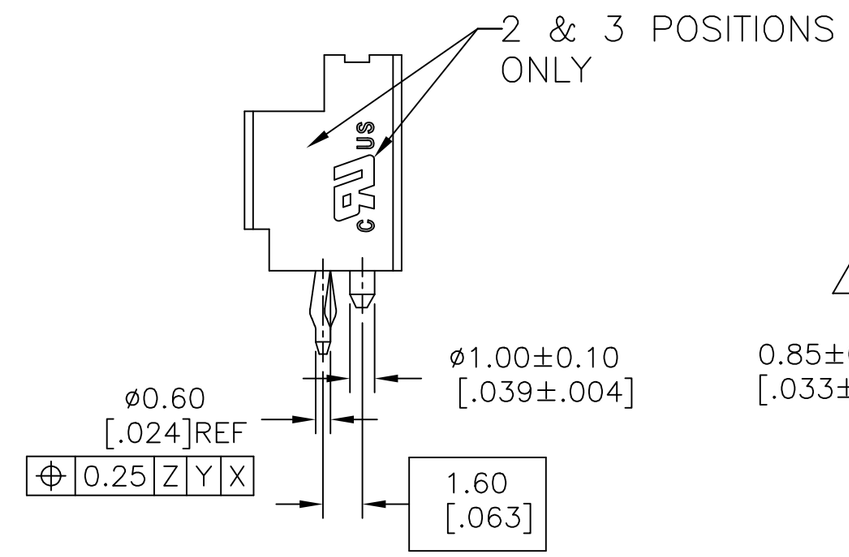

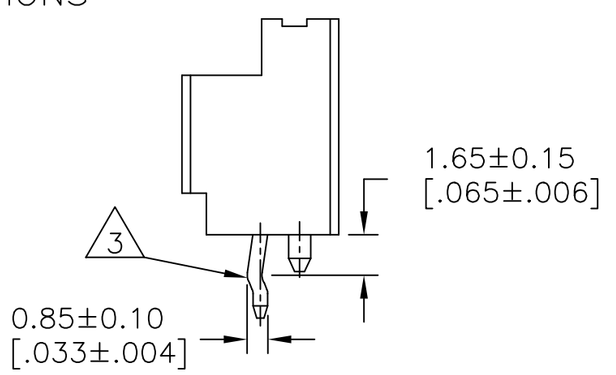


SIDE

THIS DRAWING IS A CONTROLLED DOCUMENT.	DWN RAGHAVENDRA 06JAN11	TE Connectivity	
DIMENSIONS: mm [INCHES]	CHK MACE SAMUEL 06JAN11	NAME HEADER ASSEMBLY, VERTICAL, ECONOMY POWER, 2.5mm CENTERLINE –	
TOLERANCES UNLESS OTHERWISE SPECIFIED: 0 PLC ± 0.50; 1 PLC ± 0.30; 2 PLC ± 0.20; 3 PLC ± 0.10; 4 PLC ± –; ANGLES ± 3°	APVD MACE SAMUEL 06JAN11		
	PRODUCT SPEC 108-2418 (2)		
	APPLICATION SPEC 114-13315	SIZE A2 / CAGE CODE 00779 / DRAWING NO C-2132230	RESTRICTED TO –
MATERIAL – / FINISH –	WEIGHT 0	CUSTOMER DRAWING	SCALE 1:1 / SHEET 1 OF 2 / REV F3


2132230

THIS DRAWING IS UNPUBLISHED. RELEASED FOR PUBLICATION -,- .
© COPYRIGHT – By – ALL RIGHTS RESERVED.


REVISIONS					
P	LTR	DESCRIPTION	DATE	DWN	APVD
	–	SEE SHEET 1	–	–	–

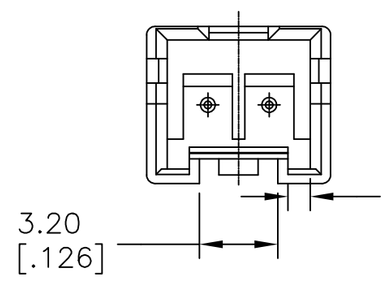


2 POSITION

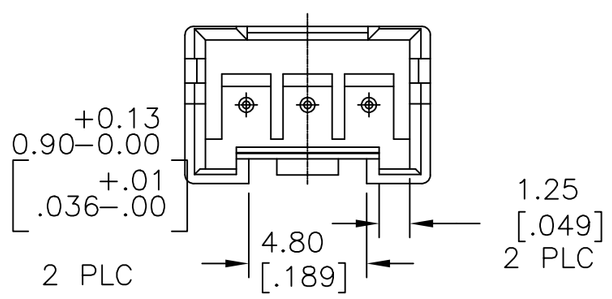


3 POSITION

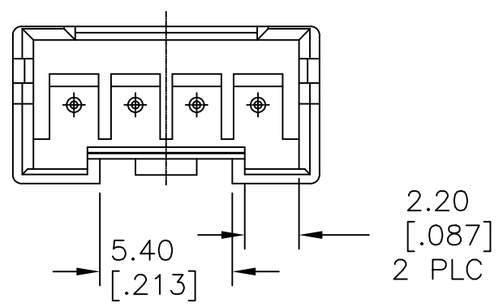


4 POSITION

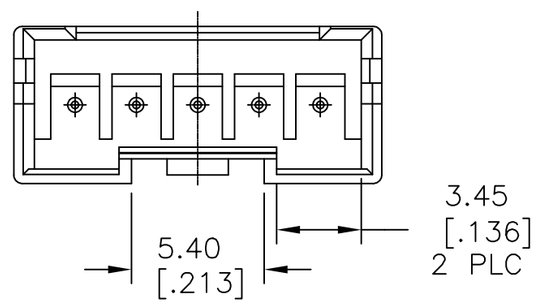

5 POSITION

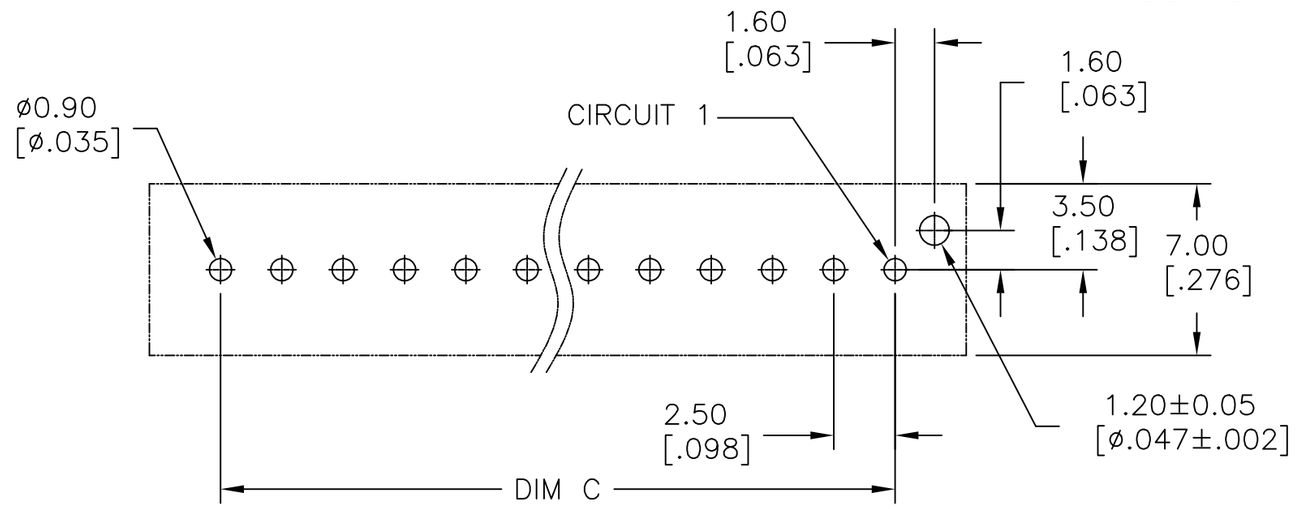

RECOMMENDED PCB LAYOUT

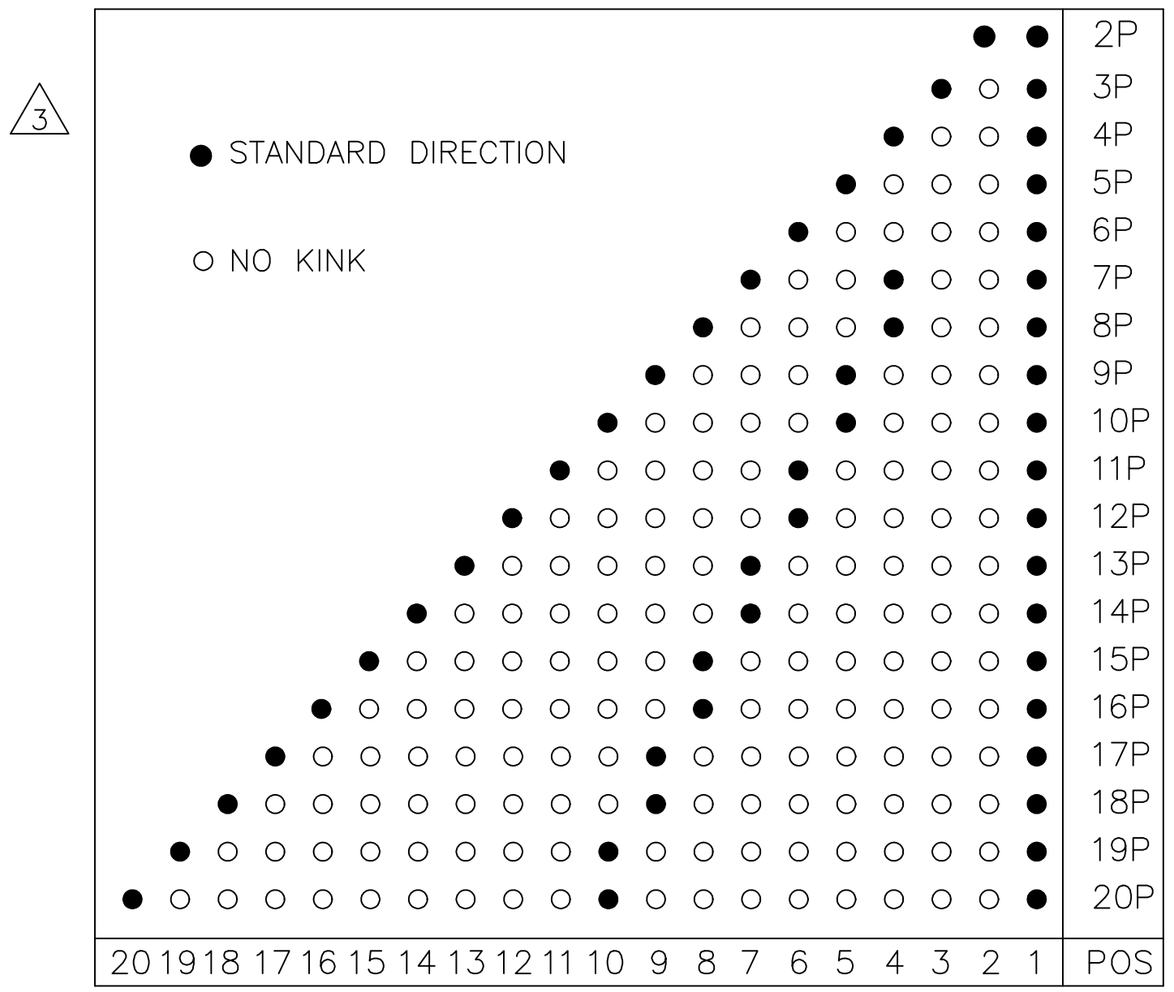

DIM C	DIM B	DIM A	POS	PART NO
47.5 [1.870]	50.83 [2.001]	52.5 [2.067]	20	2–2132230–0
45.0 [1.772]	48.33 [1.903]	50.0 [1.968]	19	1–2132230–9
42.5 [1.673]	45.83 [1.804]	47.5 [1.870]	18	1–2132230–8
40.0 [1.575]	43.33 [1.706]	45.0 [1.772]	17	1–2132230–7
37.5 [1.476]	40.83 [1.607]	42.5 [1.673]	16	1–2132230–6
35.0 [1.378]	38.33 [1.510]	40.0 [1.575]	15	1–2132230–5
32.5 [1.280]	35.83[1.411]	37.5 [1.476]	14	1–2132230–4
30.0 [1.181]	33.33 [3.12]	35.0 [1.378]	13	1–2132230–3
27.5 [1.083]	30.83 [.214]	32.5 [1.280]	12	1–2132230–2
25.0 [.984]	28.33 [.115]	30.0 [1.181]	11	1–2132230–1
22.5 [.886]	25.83 [.167]	27.5 [1.083]	10	1–2132230–0
20.0 [.787]	23.33 [.919]	25.0 [.984]	9	2132230–9
OBSOLETE 17.5 [.689]	20.83 [.820]	22.5 [.886]	8	~~2132230–8~~
15.0 [.591]	18.33 [.722]	20.0 [.787]	7	~~2132230–7~~
12.5 [.492]	15.83 [.623]	17.5 [.689]	6	~~2132230–6~~
10.0 [.394]	13.33 [.525]	15.0 [.591]	5	~~2132230–5~~
7.5 [.295]	10.83 [.426]	12.5 [.492]	4	~~2132230–4~~
5.0 [.197]	8.33 [.328]	10.0 [.394]	3	~~2132230–3~~
OBSOLETE 2.5 [.098]	5.83 [.229]	7.5 [.295]	2	~~2132230–2~~

THIS DRAWING IS A CONTROLLED DOCUMENT.

DIMENSIONS: mm [INCHES]

TOLERANCES UNLESS OTHERWISE SPECIFIED:
0 PLC ± 0.50
1 PLC ± 0.30
2 PLC ± 0.20
3 PLC ± 0.10
4 PLC ± –
ANGLES ± 3°

MATERIAL –

FINISH –

DWN RAGHAVENDRA 06JAN11
CHK MACE SAMUEL 06JAN11
APVD MACE SAMUEL 06JAN11
PRODUCT SPEC 108–2418 (2)
APPLICATION SPEC 114–13315
WEIGHT –

TE Connectivity

NAME HEADER ASSEMBLY, VERTICAL, ECONOMY POWER, 2.5mm CENTERLINE

SIZE	CAGE CODE	DRAWING NO	RESTRICTED TO
A2	00779	C-2132230	–

CUSTOMER DRAWING | SCALE 1:1 | SHEET 2 OF 2 | REV F3

2132230