



RoHS Compliant


REV.	ZONE	DESCRIPTION	DESIGN	DATE
A		NEW	Mr.Zeng	2023/07/14

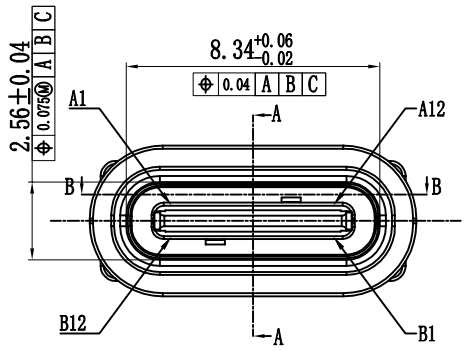

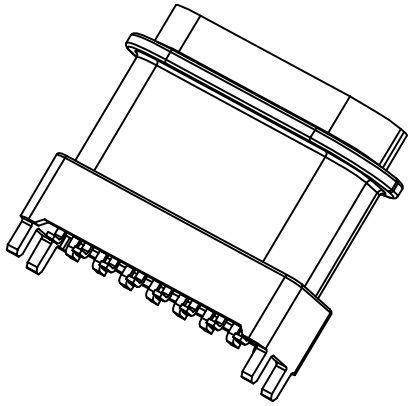

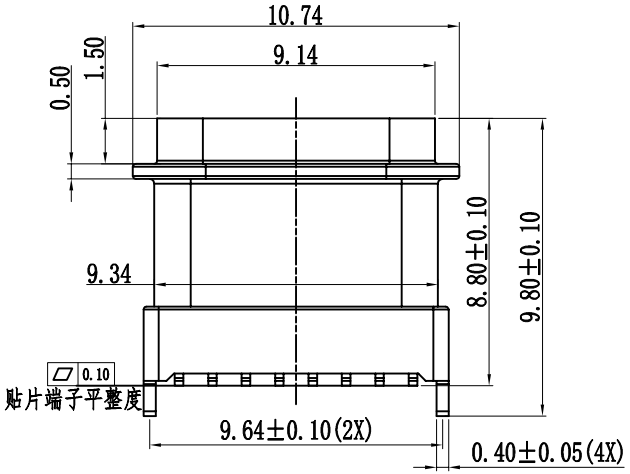

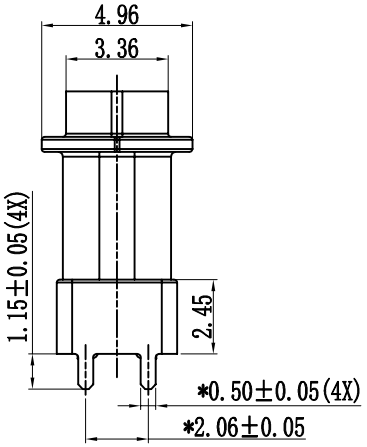

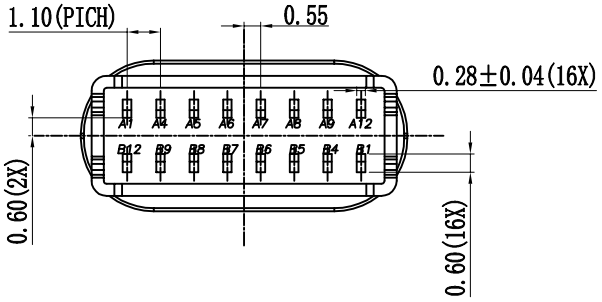

Note:
1. Material:
   1.1 Housing: LCP
   1.2 Contact: C2680, T=0.15mm
   1.3 Shell: SUS316
2. ELECTRICAL:
   2-1: CURUENT RATAING:
   VBUS AND GND CONTACTS RATED AT 1.25A
   PARALLELED FOR A TOTAL OF 5A;
   2-2: INITIAL CONTACT RESISTANCE :40 MEGOHMS
   2-3: DIEELECTRIC WITHSTANDING VOLTAGE:
   100V AC MIN;
3: MECHANICAL CHARACTERISTICS:
   3-1: MATING FORCE: 5~20N
   3-2: UNMATING FORCE: 8~20N(INITIAL),
   6~20N(AFTER 10000 CYCLES)
   3-3: FREQUENCE: 200±50 CYCLES /HOUR,
10000 CYCLES
   3-4: OPERATING TEMPERATURE ; -40° ~80° .

X. ±0.50	X.° ± 2°	UNITS mm	广东创粤科技有限公司
.X ±0.30	.X° ± 1°		
.XX ±0.10	.XX° ± 0.5°	MAT'L	TITLE: TYPE-C 16PIN直立式粉末冶金四脚外壳单圈H=8.8 IPX7
.XXX ± 0.05			
THESE DRAWINGS AND SPECIFICATIONS ARE THE PROPERTY OF SHENZHEN CHUANGYUE TECHNOLOGY CO.,LTD. AND SHALL NOT BE REPRODUCED, COPIED OR USED IN ANY MANNER WITHOUT THE PRIOR WRITTEN CONSENT OF SHENZHEN CHUANGYUE TECHNOLOGY CO., LTD		FINISH	APPD: / DWG NO.: TYPE-C-16P-H8.8-001120
		Q'TY	CHKD: / SCALE 1/1 / SHEET 1/2 / REV. A
			DR:

由 Autodesk 教育版产品制作

由 Autodesk 教育版产品制作


RoHS Compliant


REV.	ZONE	DESCRIPTION	DESIGN	DATE
A		NEW	Mr.Zeng	2023/07/11

USB TYPE-C PIN ASSIGNMENTS


PIN NUMBER	SIGNAL NAME	PIN NUMBER	SIGNAL NAME
A1	GND	B12	GND
~~A2~~	~~TXp1~~	~~B11~~	~~RXp1~~
~~A3~~	~~TXn1~~	~~B10~~	~~RXn1~~
A4	VBUS	B9	VBUS
A5	CC1	B8	SBU2
A6	Dp1	B7	Dn2
A7	Dn1	B6	Dp2
A8	SBU1	B5	CC2
A9	VBUS	B4	VBUS
~~A10~~	~~RXn2~~	~~B3~~	~~TXn2~~
~~A11~~	~~RXp2~~	~~B2~~	~~TXp2~~
A12	GND	B1	GND

Suggested adsorption size

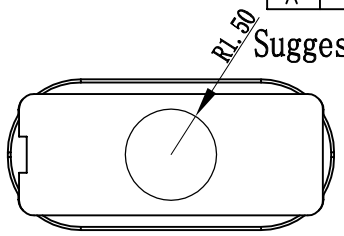


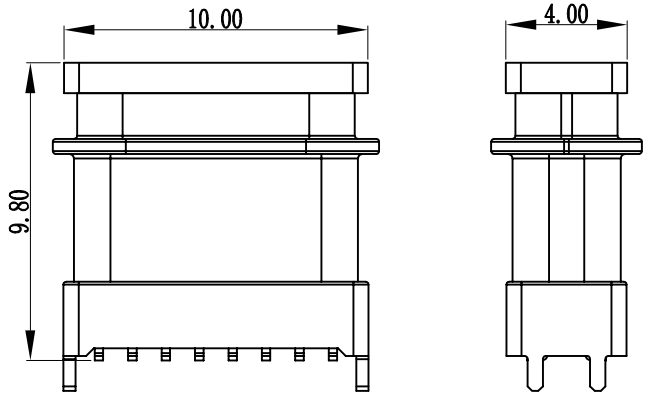


Install suction cap diagram

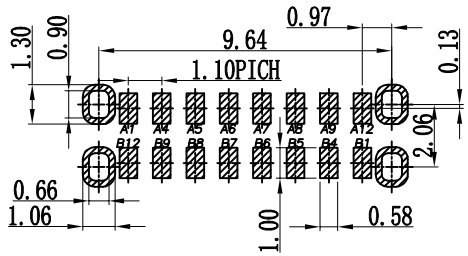

RECOMMENDED P.C.B. LAYOUT
TOLERANCE UNSPECIFIED ±0.05mm

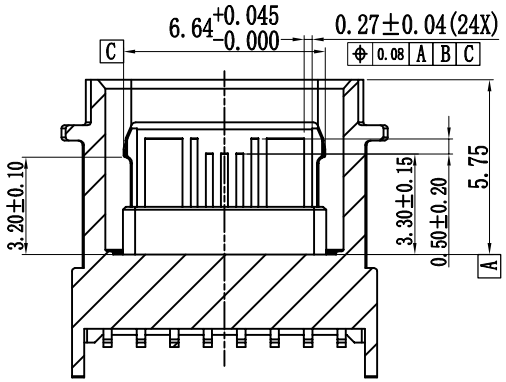

截面B-B

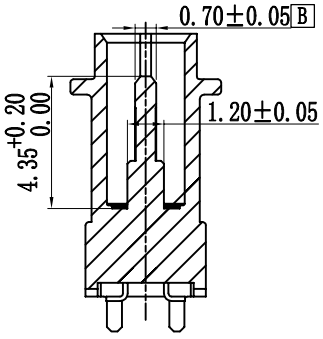

截面A-A


X. ±0.50	X.° ± 2°	UNITS mm	广东创粤科技有限公司
.X ±0.30	.X° ± 1°		
.XX ±0.10	.XX° ± 0.5°	MAT'L	TITLE: TYPE-C 16PIN直立式粉末冶金四脚外壳单圈H=8.8 IPX7
.XXX ±0.05			
THESE DRAWINGS AND SPECIFICATIONS ARE THE PROPERTY OF SHENZHEN CHUANGYUE TECHNOLOGY CO.,LTD. AND SHALL NOT BE REPRODUCED, COPIED OR USED IN ANY MANNER WITHOUT THE PRIOR WRITTEN CONSENT OF SHENZHEN CHUANGYUE TECHNOLOGY CO., LTD		FINISH	APPD: / DWG NO.: TYPE-C-16P-H8.8-001120
		Q'TY	CHKD: / SCALE 1/1 / SHEET 2/2 / REV. A
			DR: 曾 捷

由 Autodesk 教育版产品制作


由 Autodesk 教育版产品制作

REV.	ZONE	DESCRIPTION	DESIGN	DATE
A		NEW		


RoHS Compliant

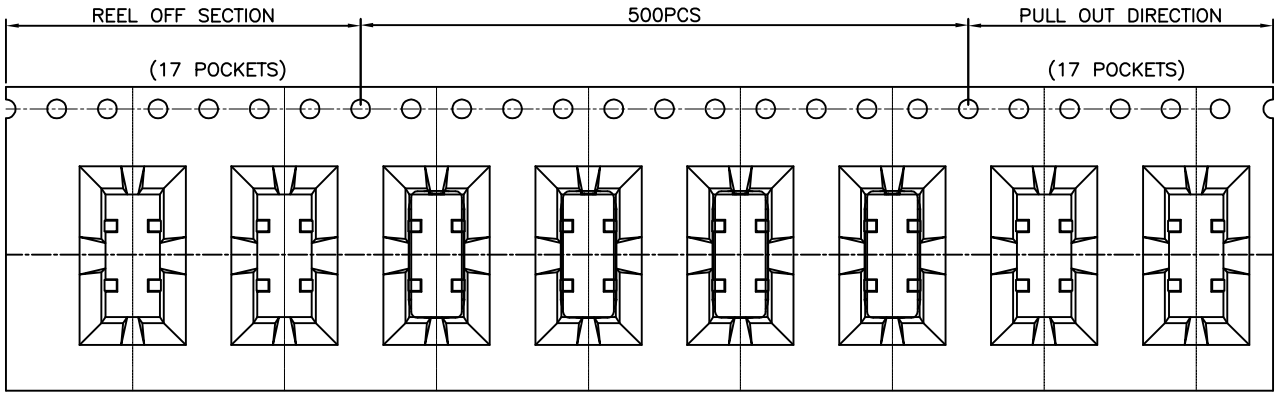


① 产品入载带示意图

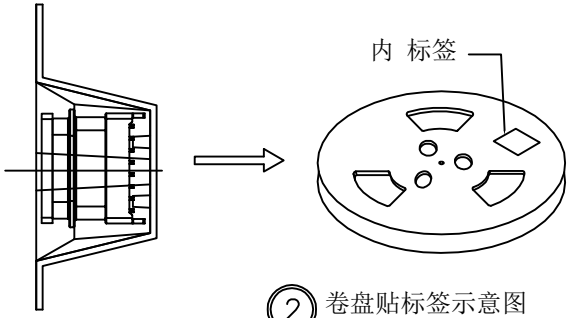


② 卷盘贴标签示意图

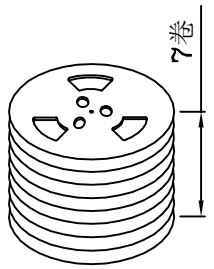

③ 7盘产品叠层示意图

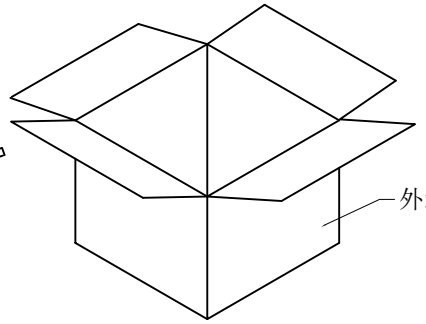

④ 产品入外箱示意图

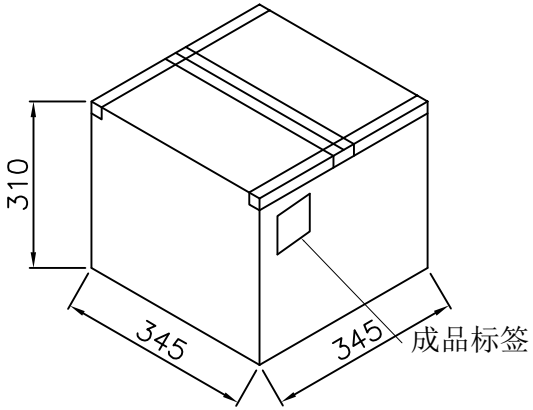

⑤ 外箱封箱示意图

包装说明：

1. 将检验好的成品;对插口朝前放入载带;每卷装500PCS产品;具体如图一所示
2. 将包装好的产品;每盘必需贴上内标签;具体如图二所示
3. 将贴好内标签的产品每7盘叠;具体如图三所示
5. 装好后并封好纸箱及贴好相关标签;具体如图五所示;
   (产品包装的标签，如客户有要求，请按客户要求包装出货)
6. 载带前面留17PCS空格，后面留17PCS空格
7. COVER与CARRY剥离力:50-125g,速度:300mm/分钟左右,
   剥离角度:165° -180°

	REEL	CARTON
CONNECTOR (PCS)	500	3500

X. ±0.50	X.° ± 2°	UNITS mm	广东创粤科技有限公司
.X ±0.30	.X° ± 1°	MAT'L	TITLE: TYPE-C 16PIN直立式粉末冶金四脚外壳单圈H=8.8 IPX7
.XX ±0.10	.XX° ± 0.5°		
.XXX ± 0.05		FINISH	APPD: / DWG NO.: TYPE-C-16P-H8.8-001120
		Q'TY	CHKD: / SCALE 1/1 / SHEET 1/1 / REV. A
			DR:

THESE DRAWINGS AND SPECIFICATIONS ARE THE PROPERTY OF SHENZHEN CHUANGYUE TECHNOLOGY CO.,LTD. AND SHALL NOT BE REPRODUCED, COPIED OR USED IN ANY MANNER WITHOUT THE PRIOR WRITTEN CONSENT OF SHENZHEN CHUANGYUE TECHNOLOGY CO., LTD

由 Autodesk 教育版产品制作