


RoHS Compliant

IPX7 1m/30min


REV.	ZONE	DESCRIPTION	DESIGN	DATE
A		NEW		

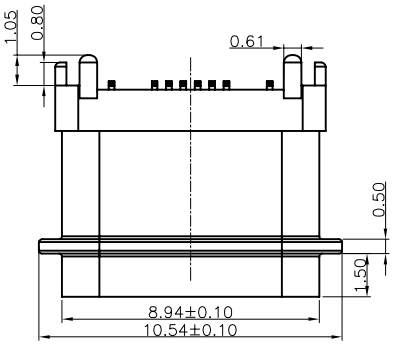

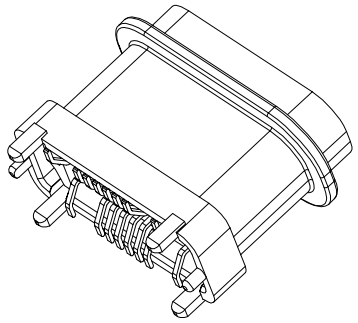

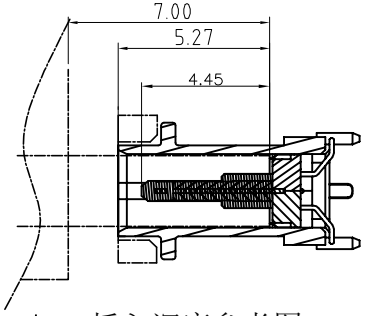



plug插入深度参考图

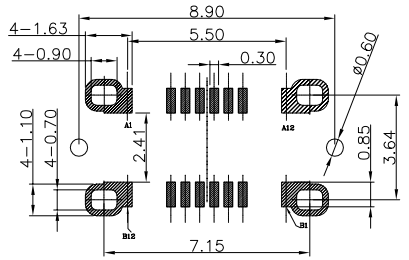


RECOMMENDED P.C.B. LAYOUT (T:1.00mm)

TOLERANCE UNSPECIFIED ±0.05mm

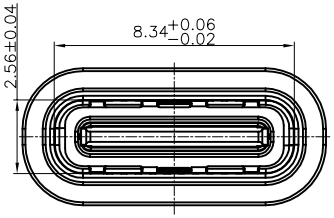

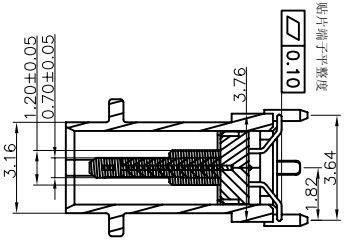

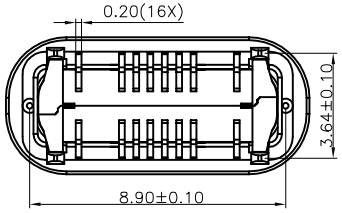

Note:

1.Material:

1.1 Housing: LCP

1.2 Contact:C7025,t=0.20mm

1.3 Shell: SUS316

2.ELECTRICAL:

2-1:CURUENT RATAING:
VBUS AND GND CONTACTS RATED AT 1.25A
PARALLELED FOR A TOTAL OF 5A;

2-2:INITIAL CONTACT RESISTANCE :40 MEGOHMS

2-3:DIEELECTRIC WITHSTANDING VOLTAGE:
100V AC MIN;


3:MECHANICAL CHARACTERISTICS:


3-1:MATING FORCE:5~20N

3-2:UNMATING FORCE:8~20N(INITIAL),
6~20N(AFTER 10000 CYCLES)

3-3:FREQUENCE: 200±50 CYCLES /HOUR,
10000 CYCLES

3-4:OPERATING TEMPERATURE ;-40°~80°.

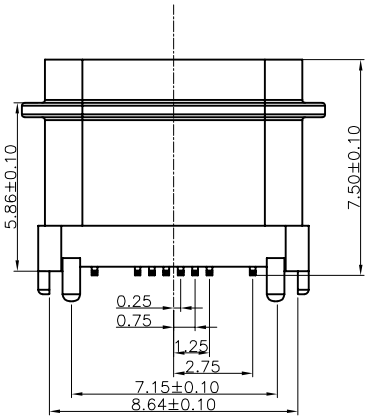

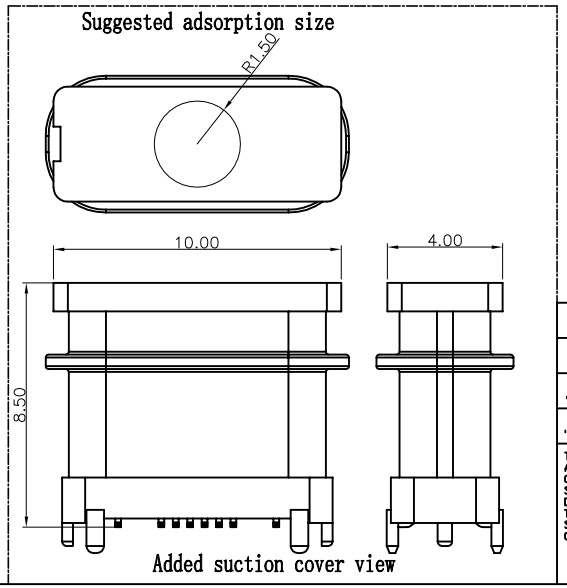

USB TYPE-C PIN ASSIGNMENTS

PIN NUMBER	SIGNAL NAME	PIN NUMBER	SIGNAL NAME
A1	GND	B12	GND
~~A2~~	~~TXp1~~	~~B11~~	~~RXp1~~
~~A3~~	~~TXn1~~	~~B10~~	~~RXn1~~
A4	VBUS	B9	VBUS
A5	CC1	B8	SBU2
A6	Dp1	B7	Dn2
A7	Dn1	B6	Dp2
A8	SBU1	B5	CC2
A9	VBUS	B4	VBUS
~~A10~~	~~RXn2~~	~~B3~~	~~TXn2~~
~~A11~~	~~RXp2~~	~~B2~~	~~TXp2~~
A12	GND	B1	GND

X. ±0.50	X.° ± 2°	UNITS	mm
.X ±0.30	.X° ± 1°	MAT'L	
.XX ±0.10	.XX° ± 0.5°	FINISH	
.XXX ± 0.05		Q'TY	

THESE DRAWINGS AND SPECIFICATIONS ARE THE PROPERTY OF SHENZHEN CHUANGYUE TECHNOLOGY CO.,LTD. AND SHALL NOT BE REPRODUCED, COPIED OR USED IN ANY MANNER WITHOUT THE PRIOR WRITTEN CONSENT OF SHENZHEN CHUANGYUE TECHNOLOGY CO., LTD

广东创粤科技有限公司

TITLE:

TYPE-C 16PIN直立式防水母座单筋位7.50 外壳粉末冶金

APPD:

CHKD:

DR:

DWG NO.: TYPE-C-16P-H7.5SMT-001125


SCALE	SHEET	REV.
1/1	1/1	A

由 Autodesk 教育版产品制作


由Autodesk 教育版产品制作

REV.	ZONE	DESCRIPTION	DESIGN	DATE
A		NEW		


RoHS Compliant

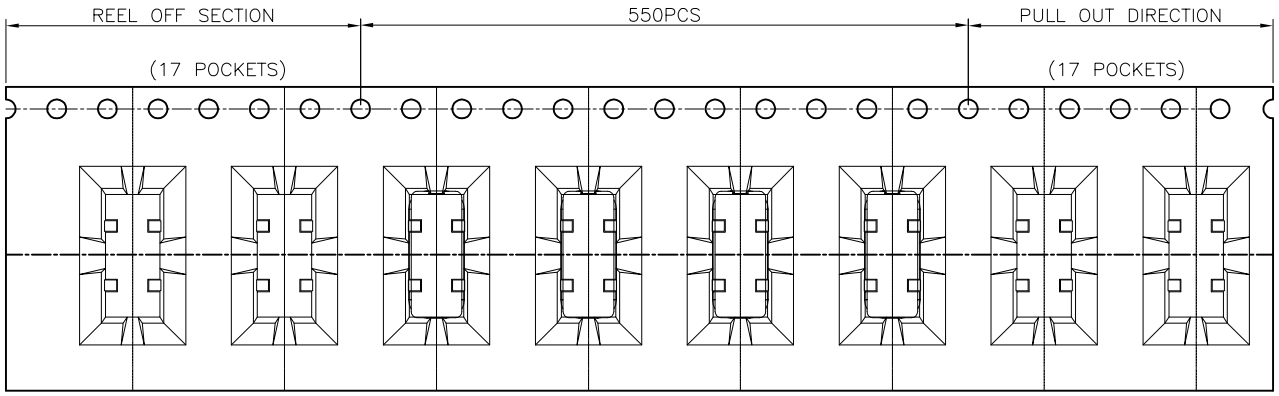


① 产品入载带示意图

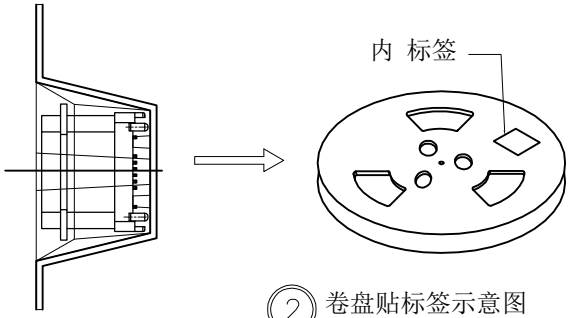


② 卷盘贴标签示意图

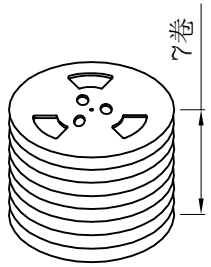

③ 7盘产品叠层示意图

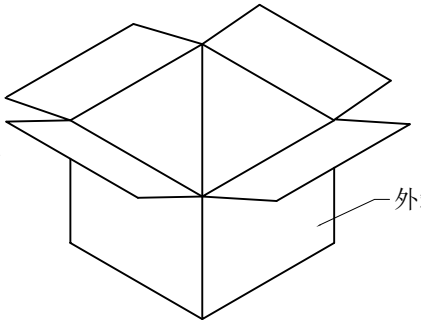

④ 产品入外箱示意图

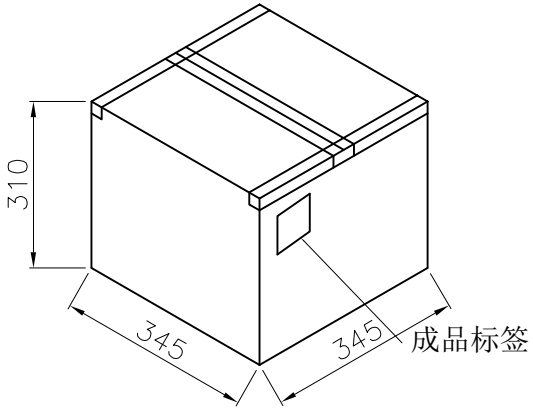

⑤ 外箱封箱示意图

包装说明：

1. 将检验好的成品;对插口朝前放入载带;每卷装550PCS产品;具体如图一所示
2. 将包装好的产品;每盘必需贴上内标签;具体如图二所示
3. 将贴好内标签的产品每7盘叠;具体如图三所示
5. 装好后并封好纸箱及贴好相关标签;具体如图五所示;
   (产品包装的标签，如客户有要求，请按客户要求包装出货)
6. 载带前面留17PCS空格，后面留17PCS空格
7. COVER与CARRY剥离力:50-125g,速度:300mm/分钟左右,
   剥离角度:165°-180°

	REEL	CARTON
CONNECTOR (PCS)	550	3850

X. ±0.50	X.° ± 2°	UNITS mm	广东创粤科技有限公司
.X ±0.30	.X° ± 1°	MAT'L	TITLE: TYPE-C 24/16PIN直立式防水母座 粉末冶金 包规
.XX ±0.10	.XX° ± 0.5°	FINISH	APPD: / DWG NO.: TYPE-C-16P-H7.5SMT-001125
.XXX ± 0.05		Q'TY	CHKD: / SCALE 1/1 / SHEET 1/1 / REV. A
			DR:

THESE DRAWINGS AND SPECIFICATIONS ARE THE PROPERTY OF SHENZHEN CHUANGYUE TECHNOLOGY CO.,LTD. AND SHALL NOT BE REPRODUCED, COPIED OR USED IN ANY MANNER WITHOUT THE PRIOR WRITTEN CONSENT OF SHENZHEN CHUANGYUE TECHNOLOGY CO., LTD

由Autodesk 教育版产品制作